
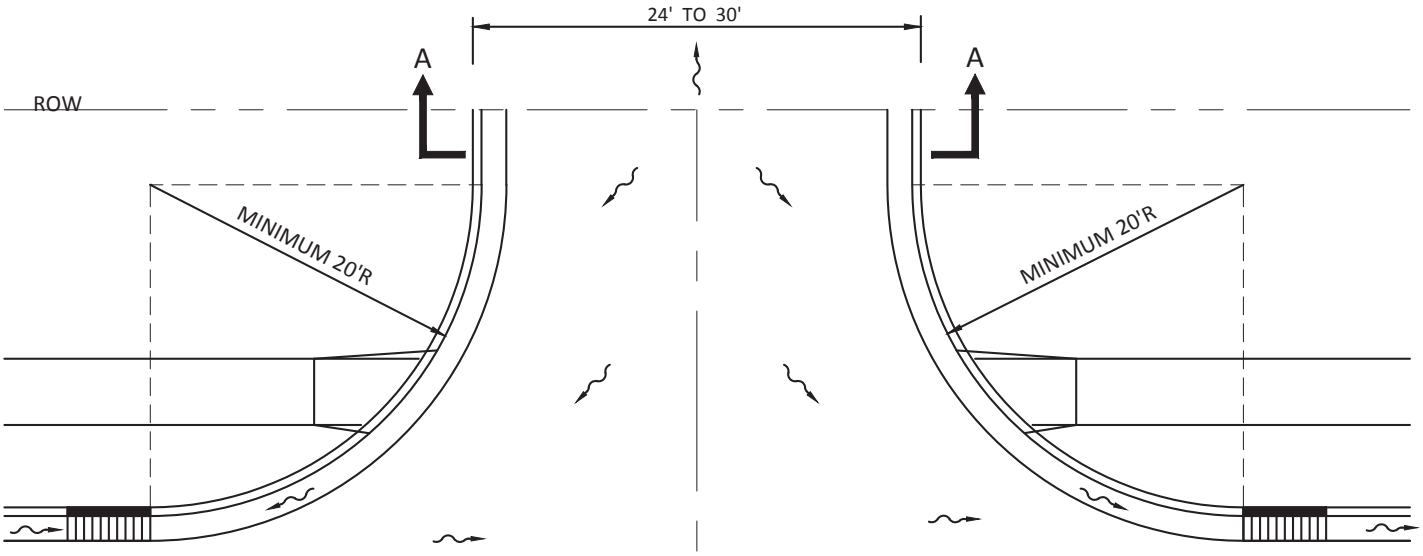


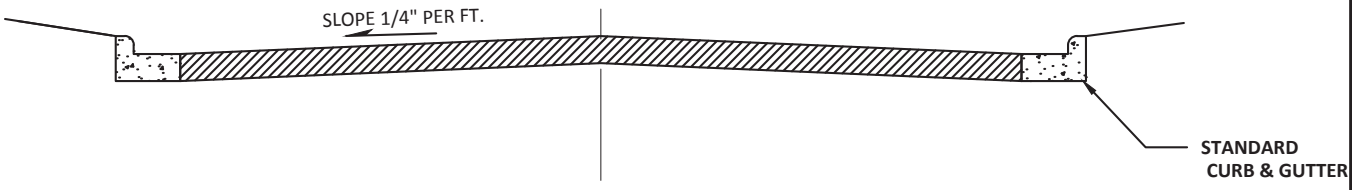

SECTION A-A

PAVEMENT SECTION:

1.5" ITEM 441, ASPHALT CONCRETE SURFACE COURSE, TYPE 1 (448), PG64-22

2" ITEM 441, ASPHALT CONCRETE INTERMEDIATE COURSE, TYPE 2 (448)

6" ITEM 301, ASPHALT CONCRETE BASE

6" ITEM 304, COMPACTED AGGREGATE BASE

NOTE:

THIS SECTION APPROVED ONLY FOR MAIN COMMERCIAL CENTER ACCESS POINTS AT TRAFFIC SIGNAL OR SERVICING THE INTERNAL PRIVATE ROAD NETWORK

EST 1808 CITY OF DELAWARE OHIO Public Works Department	STANDARD DETAIL NEW COMMERCIAL ASPHALT DRIVE APPROACH (SHOPPING CENTER ACCESS)	ROADWAY RDWD-11.0 Revised 12/31/2018