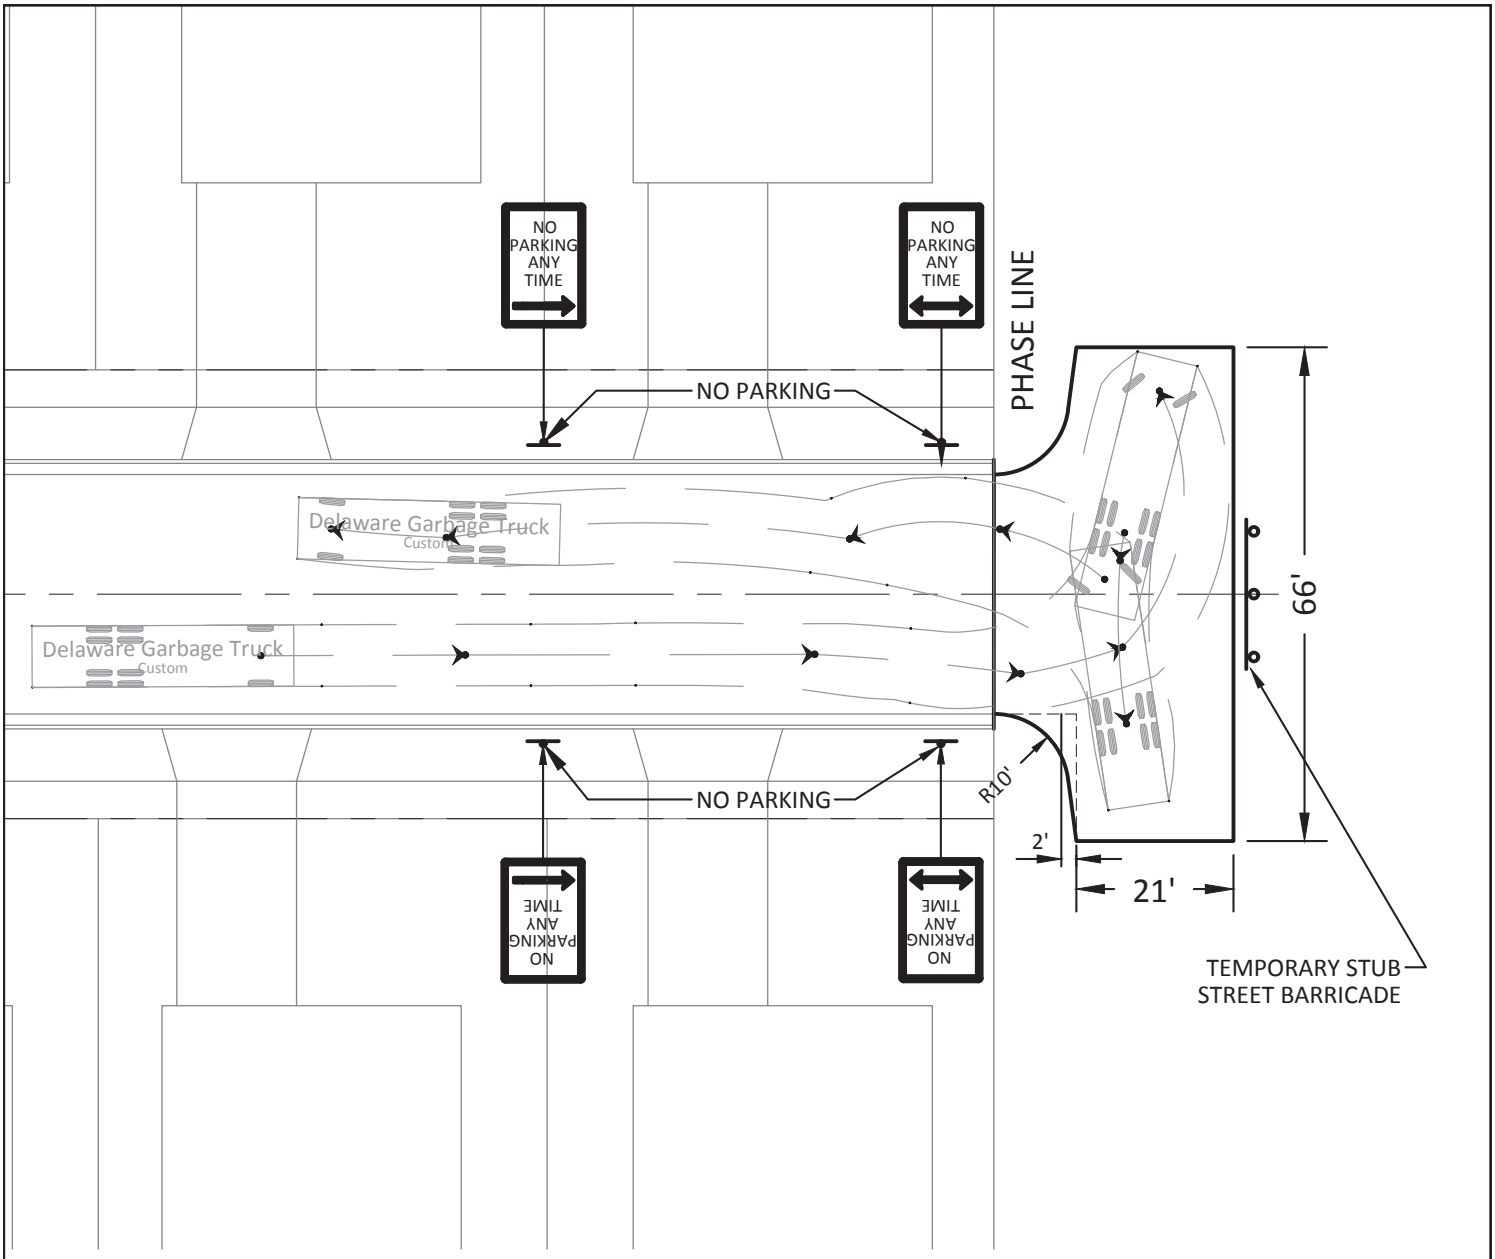


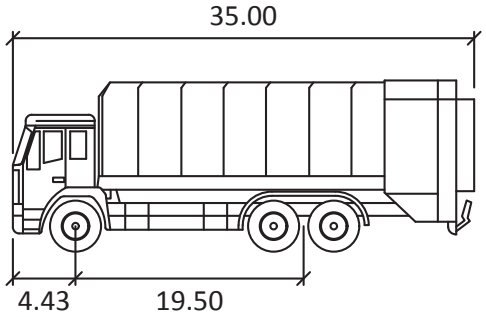

NOTES:

1. "T" TURNAROUNDS ARE TO BE USED ONLY DURING PHASES OF A PROJECT. THE DEVELOPER MUST CONTROL THE ADJACENT PROPERTY WHERE THE TURNAROUND IS TO BE CONSTRUCTED, OR ACQUIRE AN EASEMENT.

2. PROPER GRADING AND DRAINAGE SWALE SHALL BE PROVIDED TO DIRECT STORM WATER TO STORM SEWER COLLECTION SYSTEM.

TEMPORARY PAVEMENT SECTION

6" ITEM 301 - ASPHALT CONCRETE BASE
6" ITEM 304 - COMPACTED AGGREGATE BASE




## Delaware Refuse Truck

| | |
|---|---|
| Width | : 8.20 |
| Track | : 8.20 |
| Lock to Lock Time | : 6.0 |
| Steering Angle | : 40.8 |

EST 1808
CITY OF DELAWARE OHIO
Public Works Department

STANDARD DETAIL

# TEMPORARY "T" TYPE TURN-AROUND

ROADWAY

RDWD-12.0

Revised 12/31/2018