CITY OF DELAWARE OHIO EST 1808

Public Works Department


WIDENING OF EXISTING PAVEMENT WITH BERM

STANDARD DETAIL

RDWD-14.0

ROADWAY


Revised 12/31/2018

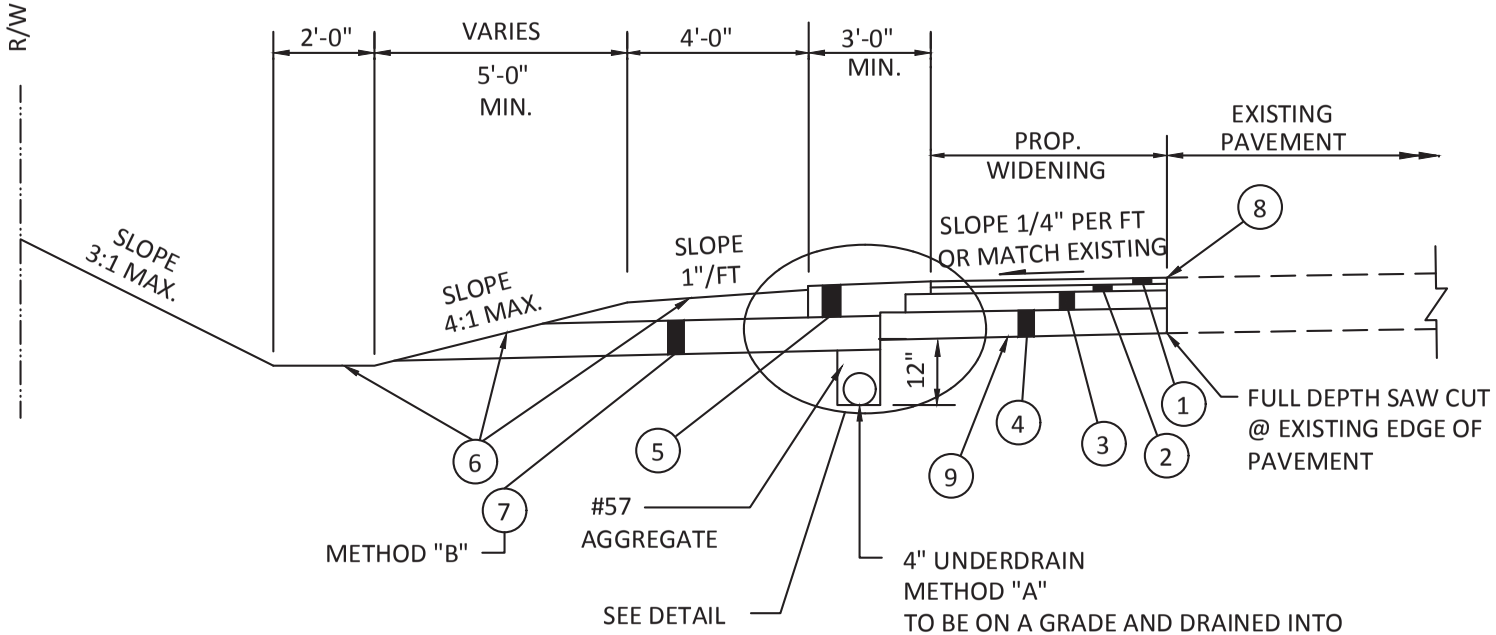

1. 1 1/2" ITEM 441, ASPHALT CONCRETE SURFACE COURSE, TYPE 1 (448) PG64-22
2. 2" ITEM 441, ASPHALT CONCRETE INTERMEDIATE COURSE, TYPE 2 (448)
3. 3" TO 6" ITEM 301, ASPHALT CONCRETE BASE (BASED ON ROADWAY CLASSIFICATION)
4. 6" ITEM 304, AGGREGATE BASE
5. 8" ITEM 304, AGGREGATE BERM
6. ITEM 523, SEEDING AND MULCHING
7. ITEM 605, 8" AGGREGATE UNDERDRAIN (SPACED EVERY 50')
8. ITEM 413, JOINT SEAL
9. ITEM 203, SUBGRADE COMPACTION

METHOD "A" TO BE USED WHEN POSSIBLE.

METHOD "B" AS ALTERNATE.

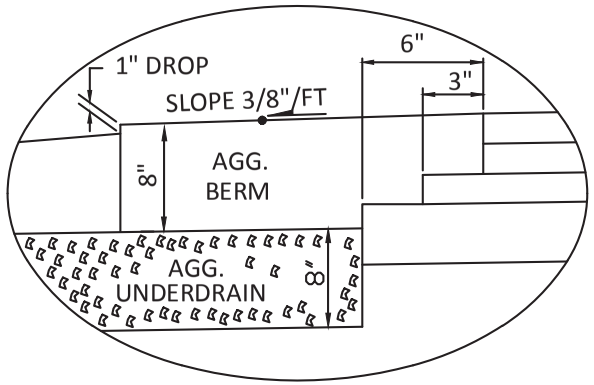

DETAIL