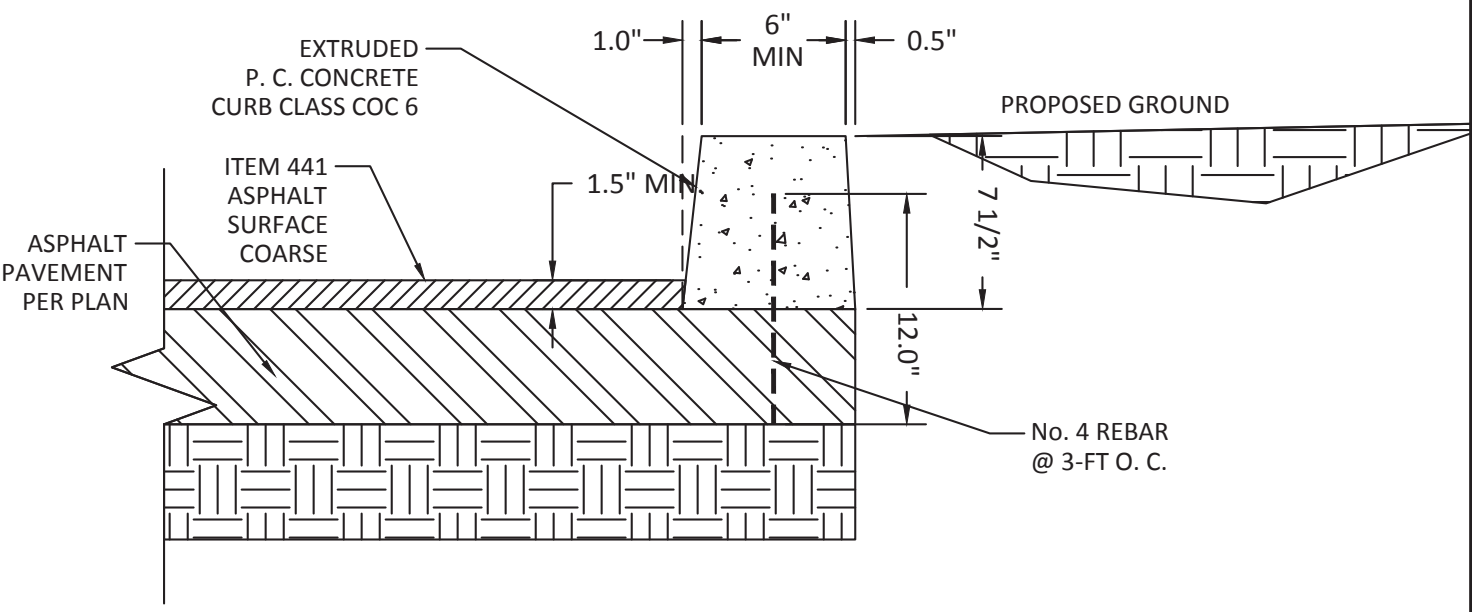


NOTES:

1. EXTRUDED CURBING IS PERMITTED IN PRIVATE COMMERCIAL PARKING LOTS AND CONDOMINIUM/ARARTMENT SITES ONLY. IN NO INSTANCE WILL IT BE PERMITTED ON PUBLIC ROADWAYS.
2. EXTRUDED CURBING IS NOT PERMITTED AGAINST ANY MAIN TRAVEL DRIVEWAYS.
3. EXTRUDED CURBING IS PERMITTED ALONG THE PERIMETER OF PARKING LOTS, AT THE END OF PARKING STALLS WHERE PAVEMENT IS ABUTTING LAWN AREAS, AND AROUND LANDSCAPE ISLAND IN PARKING LOTS.
4. THE CURB SHALL BE 7.5-INCHES IN HEIGHT AND SHALL BE PINNED WITH 12-INCH NO. 4 REBAR 3-FT O. C.
5. THE TOP COURSE OF ASPHALT SHALL BE PLACED AFTER PLACEMENT OF THE CURB TO AID IN ANCHORING THE CURB.
6. A 6-INCH REVEAL IS REQUIRED.

EST 1808 CITY OF DELAWARE OHIO Public Works Department	STANDARD DETAIL EXTRUDED CONCRETE CURB	ROADWAY RDWD-24.0 Revised 12/31/2018