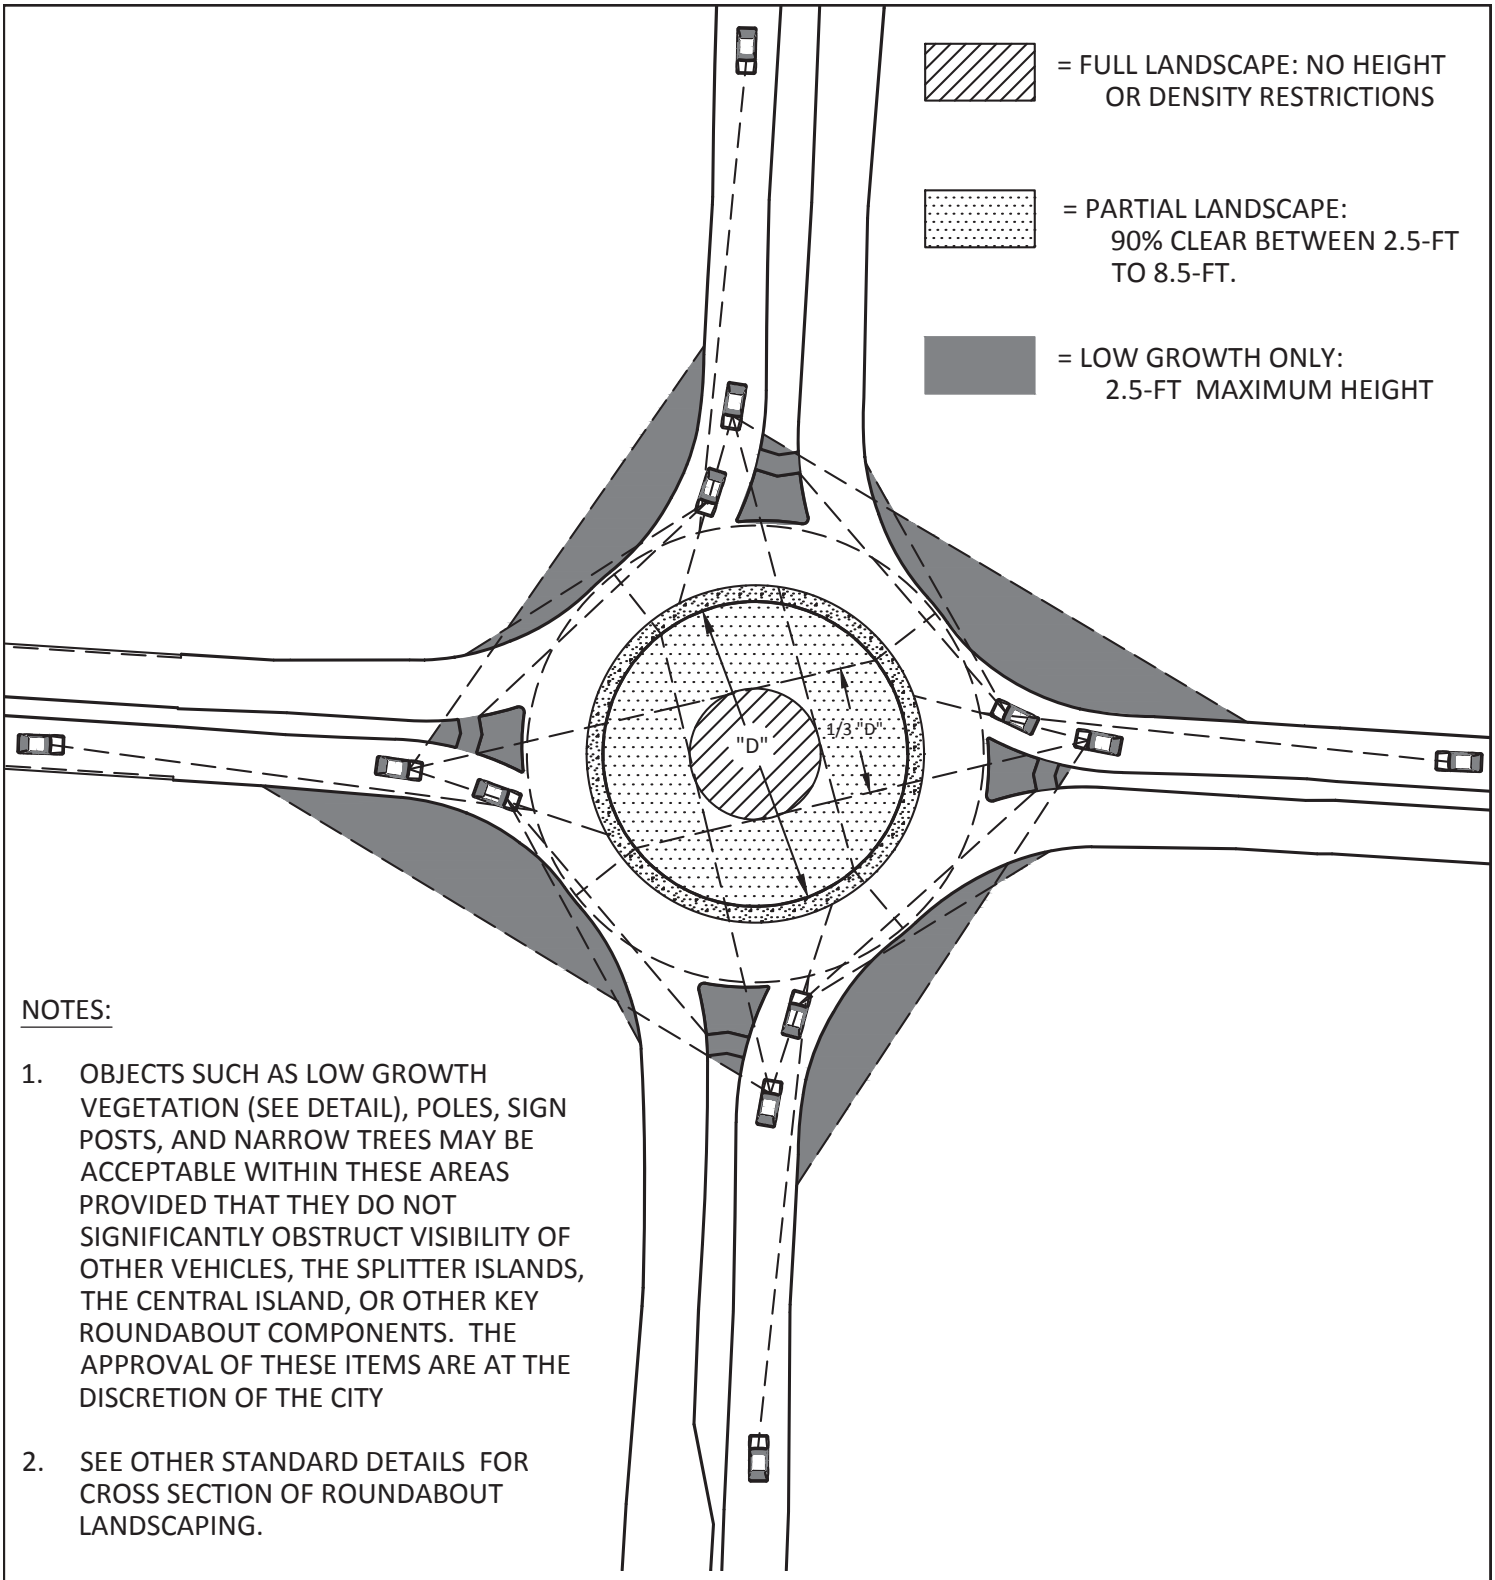


NOTES:

1. OBJECTS SUCH AS LOW GROWTH VEGETATION (SEE DETAIL), POLES, SIGN POSTS, AND NARROW TREES MAY BE ACCEPTABLE WITHIN THESE AREAS PROVIDED THAT THEY DO NOT SIGNIFICANTLY OBSTRUCT VISIBILITY OF OTHER VEHICLES, THE SPLITTER ISLANDS, THE CENTRAL ISLAND, OR OTHER KEY ROUNDABOUT COMPONENTS. THE APPROVAL OF THESE ITEMS ARE AT THE DISCRETION OF THE CITY
2. SEE OTHER STANDARD DETAILS FOR CROSS SECTION OF ROUNDABOUT LANDSCAPING.
3. RECORDED RIGHT-OF-WAY FOR THE ROUNDABOUT AND A MAINTENANCE AGREEMENT WITH THE CITY FOR THE LANDSCAPING IS REQUIRED.
4. ALL DESIGNERS MUST SUBMIT A SIGHT DISTANCE/LANDSCAPING EXHIBIT SIMILAR TO THIS EXAMPLE. THIS EXHIBIT MUST BE DESIGNED PER FHWA'S MOST CURRENT BASIS OF DESIGN, WHICH TO DATE IS FHWA-RD-00-067.

EST 1808
CITY OF DELAWARE OHIO
Public Works Department

STANDARD DETAIL

ROUNDABOUT SIGHT DISTANCE/ LANDSCAPING EXHIBIT

ROADWAY

RDWD-31.0

Revised 12/31/2018