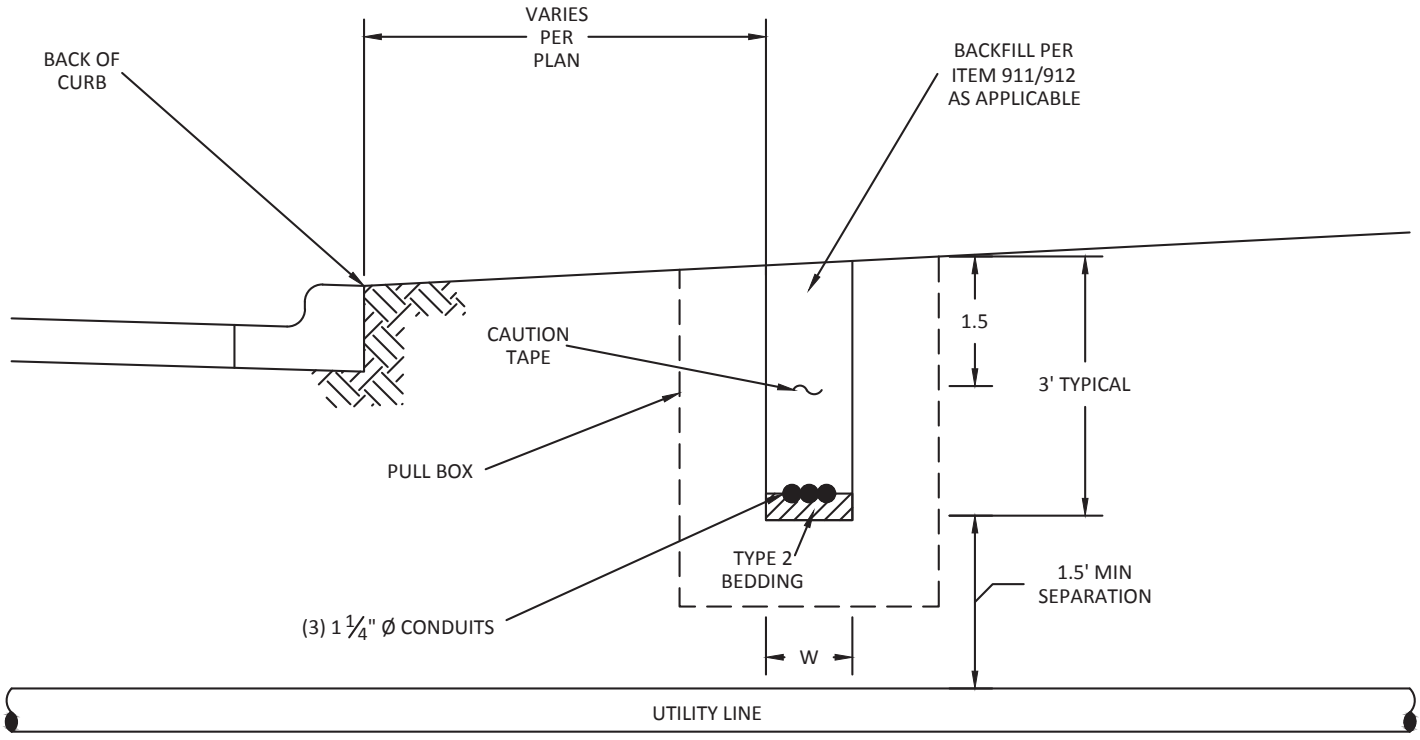


NOTE: TRENCH WIDTH 'W' MUST BE WIDE ENOUGH TO ACCOMMODATE AVAILABLE BACKFILL COMPACTION EQUIPMENT TO MEET COMPACTION REQUIREMENTS.

EST 1808
CITY OF
DELAWARE
OHIO
Public Works Department

STANDARD DETAIL

FIBER OPTIC CONDUIT INSTALLATION DETAIL

ROADWAY

RDWD-35.1

Revised 12/31/2018