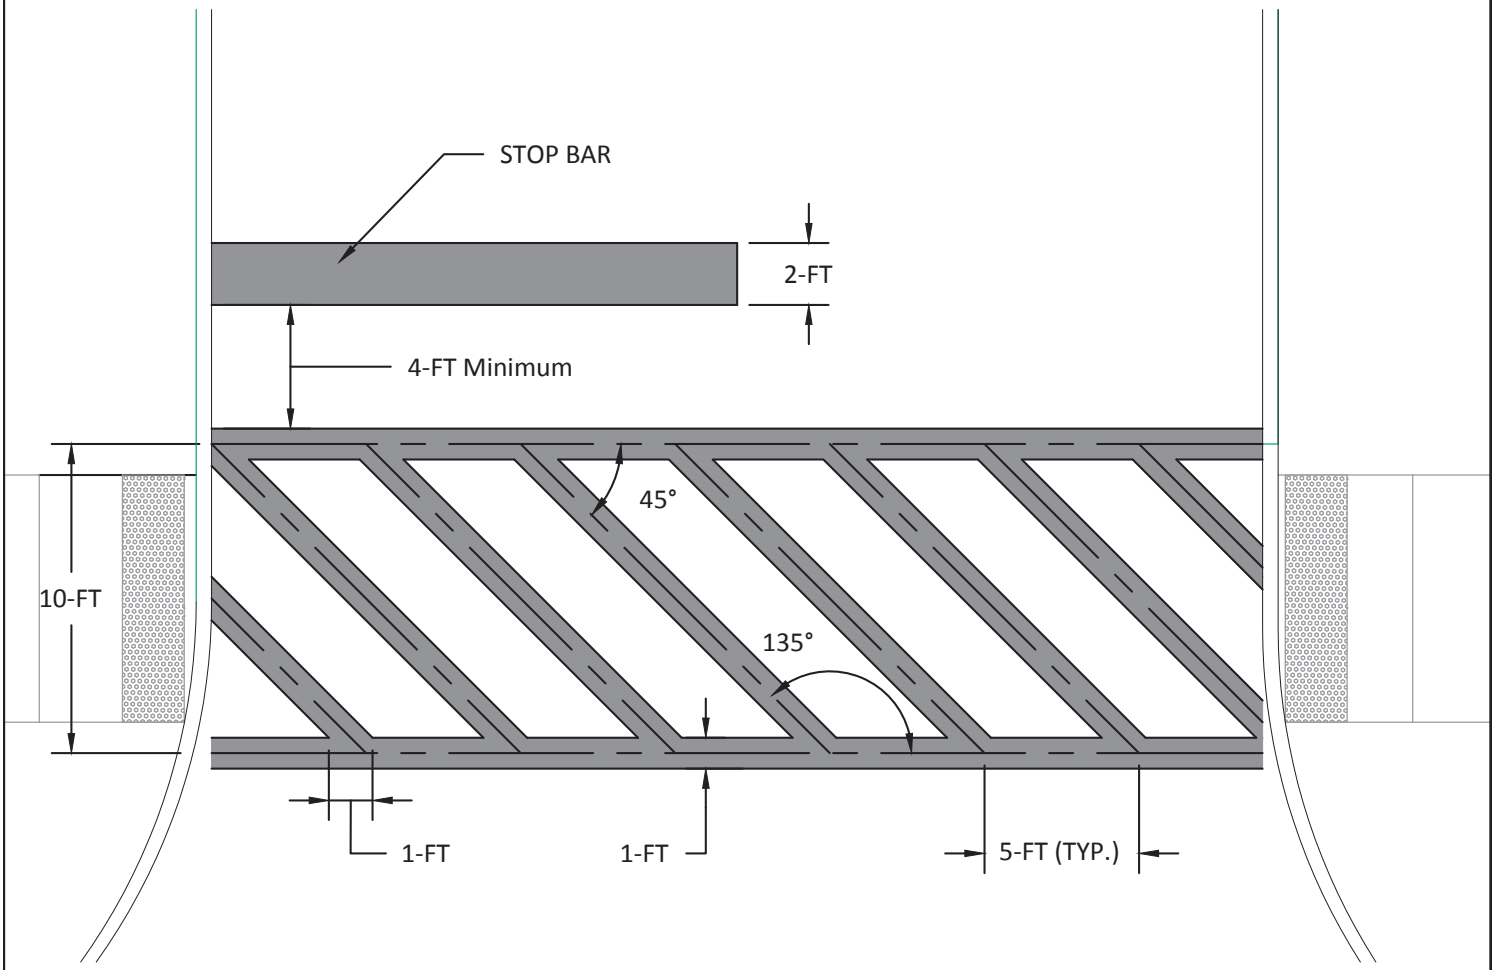


Not To Scale
centerlines and outlines are shown for clarification only

Notes:
1. Stop bar shall be placed 4-FT in advance of the nearest crosswalk line
2. All crosswalk lines shall be 1-FT wide
3. All crosswalks shall be 10-FT wide from centerline to centerline
4. All crosswalks shall be laid out starting at the right hand side, closest to the stop bar, of the crosswalk

EST 1808 CITY OF DELAWARE OHIO Public Works Department	STANDARD DETAIL ENHANCED CROSSWALK	ROADWAY RDWD-38.0 Issued 12/31/2018