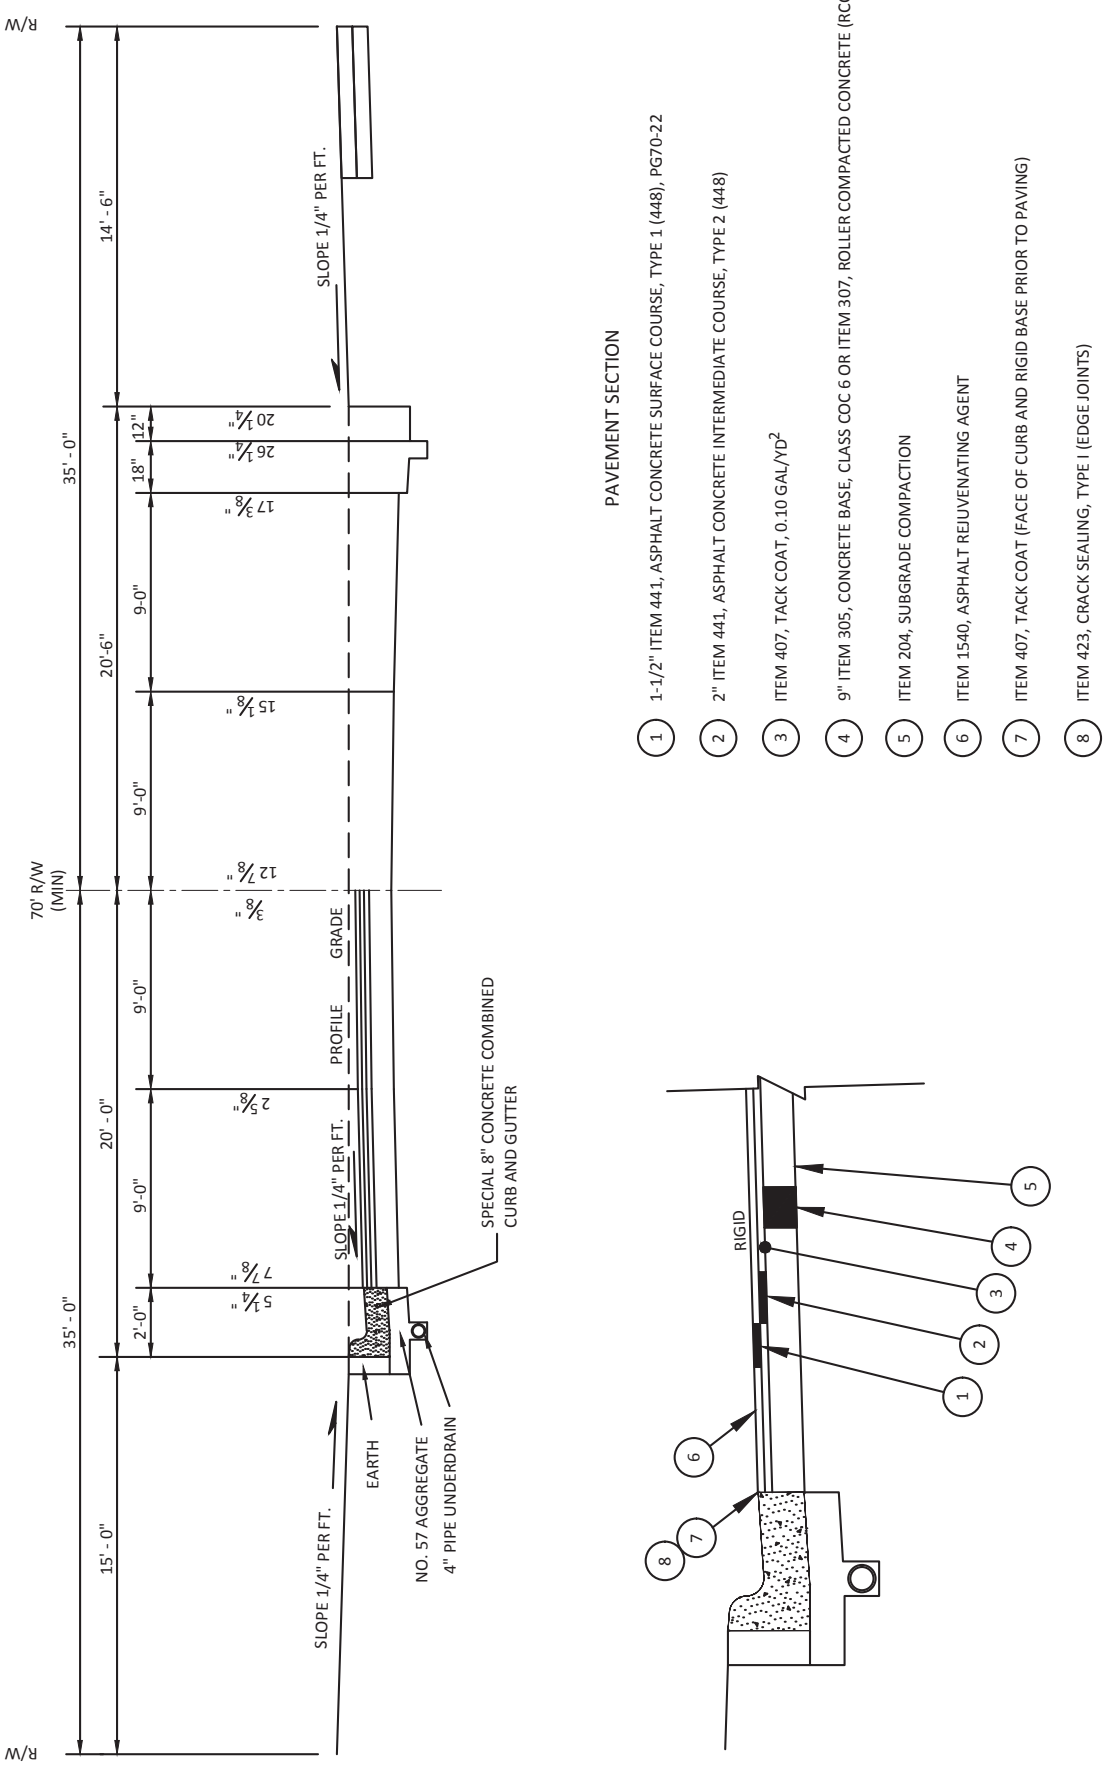


PAVEMENT SECTION

1. 1-1/2" ITEM 441, ASPHALT CONCRETE SURFACE COURSE, TYPE 1 (448), PG70-22
2. 2" ITEM 441, ASPHALT CONCRETE INTERMEDIATE COURSE, TYPE 2 (448)
3. ITEM 407, TACK COAT, 0.10 GAL/YD^2
4. 9" ITEM 305, CONCRETE BASE, CLASS COC 6 OR ITEM 307, ROLLER COMPACTED CONCRETE (RCC)
5. ITEM 204, SUBGRADE COMPACTION
6. ITEM 1540, ASPHALT REJUVENATING AGENT
7. ITEM 407, TACK COAT (FACE OF CURB AND RIGID BASE PRIOR TO PAVING)
8. ITEM 423, CRACK SEALING, TYPE I (EDGE JOINTS)

PAVEMENT DETAIL

EST 1808
CITY OF
DELAWARE
OHIO
Public Works Department

STANDARD DETAIL

36'-0 ARTERIAL/INDUSTRIAL RIGID PAVEMENT W/ CURBS

ROADWAY

RDWD-5.0

Revised 12/31/2018