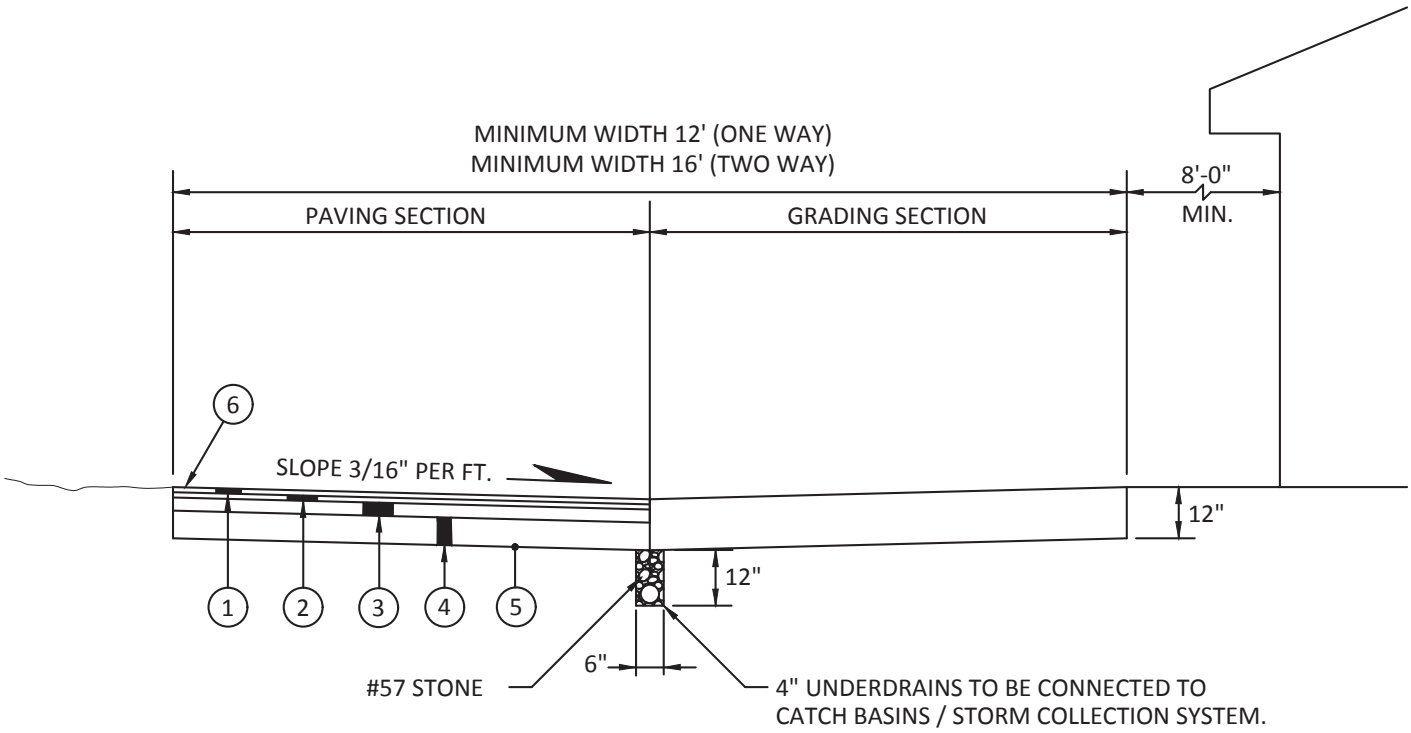


ALLEY PAVEMENT SECTION

(1) 1-1/2" ITEM 441, ASPHALT CONCRETE SURFACE COURSE, TYPE 1 (448), PG64-22

(2) 2" ITEM 441, ASPHALT CONCRETE INTERMEDIATE COURSE, TYPE 2 (448)

(3) 3" ITEM 301, ASPHALT CONCRETE BASE

(4) 6" ITEM 304, AGGREGATE BASE

(5) ITEM 204, SUBGRADE COMPACTION

(6) ITEM 1540, ASPHALT REJUVENATING AGENT

NOTE:
MINIMUM PAVEMENT RADIUS AT CORNERS 20'-0"

EST 1808 CITY OF DELAWARE OHIO Public Works Department	STANDARD DETAIL ALLEY PAVEMENT SECTION (PUBLIC & PRIVATE)	ROADWAY RDWD-6.0 Revised 12/31/2018