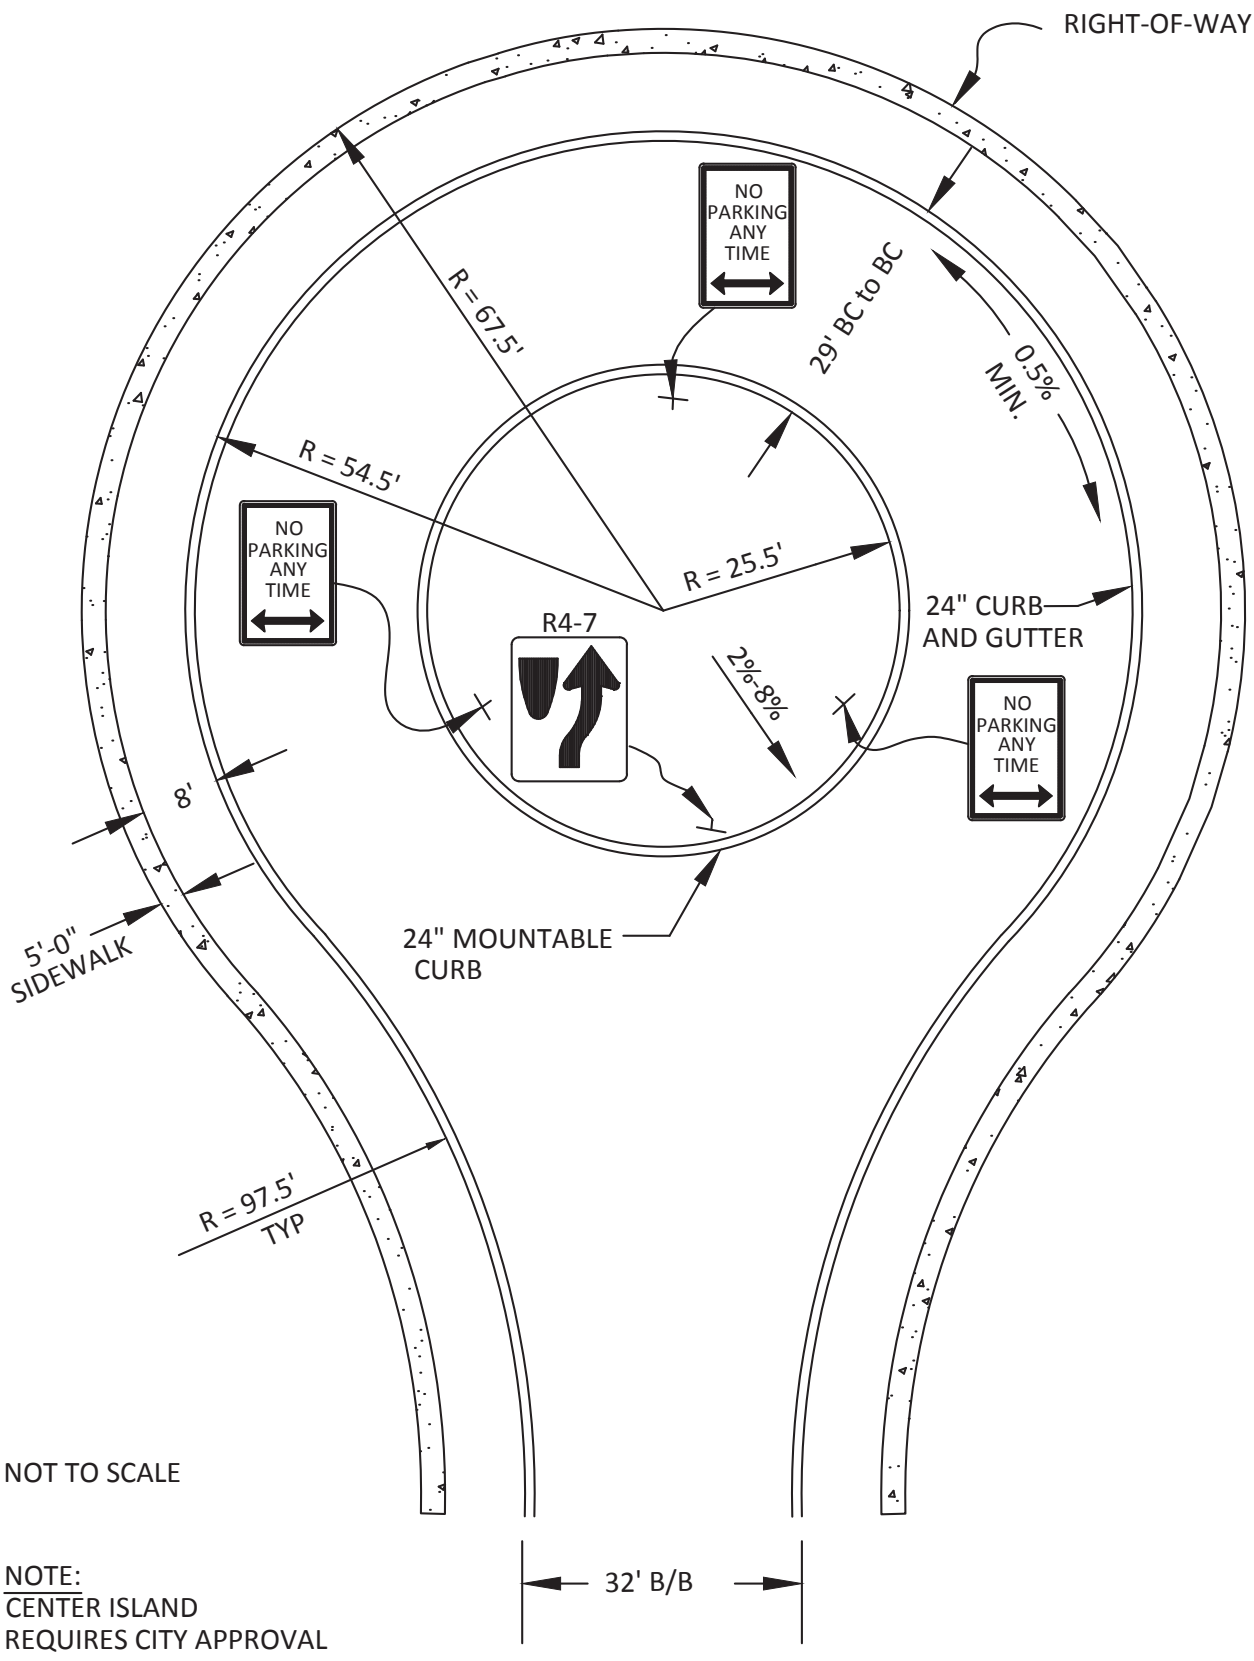


NOT TO SCALE

NOTE:
CENTER ISLAND
REQUIRES CITY APPROVAL

EST 1808 CITY OF DELAWARE OHIO Public Works Department	STANDARD DETAIL CUL-DE-SAC DETAIL	ROADWAY RDWD-8.0 Revised 12/31/2018