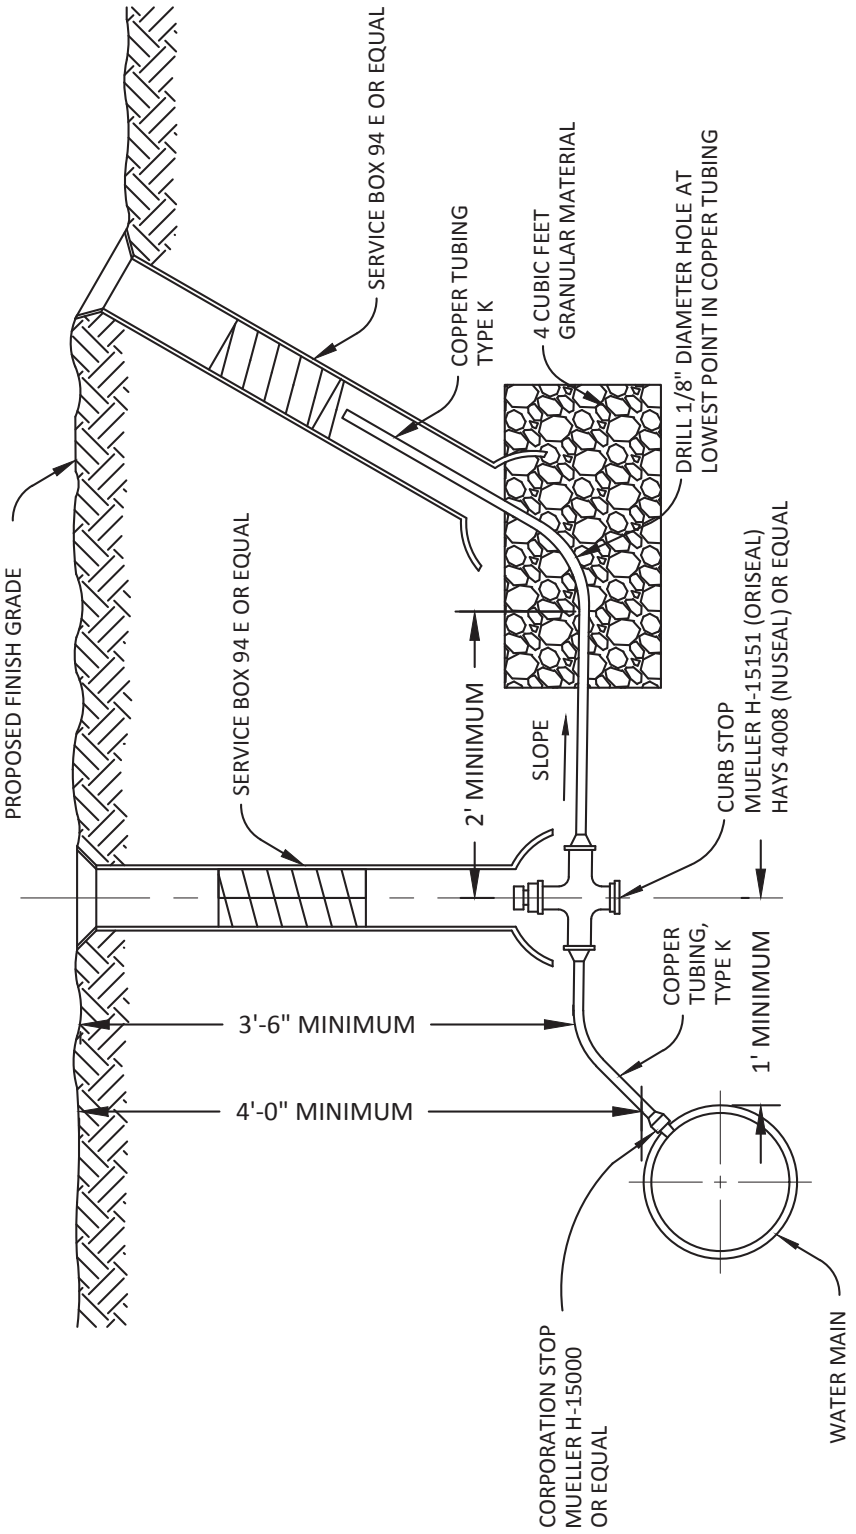


EST 1808
CITY OF DELAWARE OHIO
Public Works Department

STANDARD DETAIL

TYPICAL AIR RELEASE

WATER

WTRD-2.0

Rev. 12/31/2018